NOTES:

Site Access / Haul Road Details

- Site access from the A233 main road
- Haul road branches from A233 - bellmouth width 35m (straight line)
- Grill - covered drainage channel with an oil separator discharges surface water from hard surfaces into temporary filter strips (drain dimensions 0.5 wide x 0.3 deep)
- Haul road between wheel bath and entrance, a distance of 152m, constructed to specification detailed below:

1. Strip topsoil to 150mm & subsoil to 300mm
2. Capping layer 200mm type 1 crushed concrete laid on terrain and compacted
3. 200mm of 35/ strength ready mix concrete with reinforced stell thoughout to floated finish

Compound location

- Positioned so that vehicles leaving wheel bath will be on surfaced haul road until exit, minimising risk of mud adhearing to tyres
- Minimises the amount of road shared by haulage and golf course traffic

Compound Details

- Site office / ticketing point, mess room and meeting room all single - storey portakabins: Portakabin Pacemaker PK202 or similar - dimensions 6.08 x 3.27m (2.57 high)
- Steel storage container no larger than portakabins: Cleveland sitesafe 88 size or similar - dimensions 6.10m x 3.1m (2.64m high)
- Single toilet and hand basin facility
- Perimeter fencing 2m high Heras panel with anti - climb mesh compliant with HSG151
- Gated access to compound across haul road at both ends

Cleaning Facilities

- Three - stage cleaning process
- Dry spinner, powered by vehicles's drive wheels to remove debris with centrifugal force - supplied by Wheelwash Ltd (see accompanying specification) - dimensions 2.44m long x 3.4m wide
- Wheel bath : Drive through bath supplied by Wheelwash Ltd (see accompanying specification) - dimensions 20m long (10m bath + ramps) 3.5m wide
- Pressure washer: hand held jet wash system for cleaning any remaining debris from wheels
- Additionally a road - sweeper will be used to ensure public highway is kept free of dirt and grit

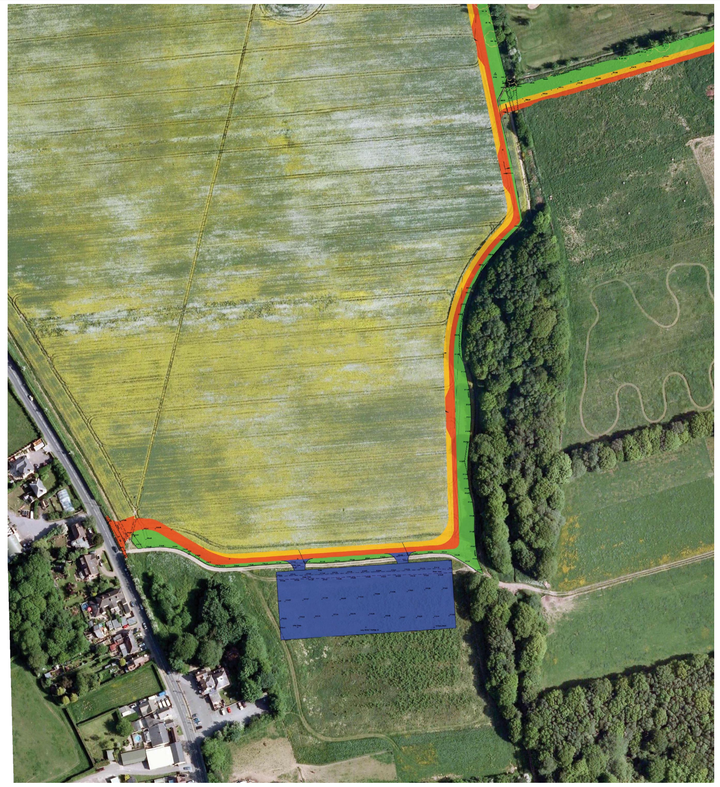

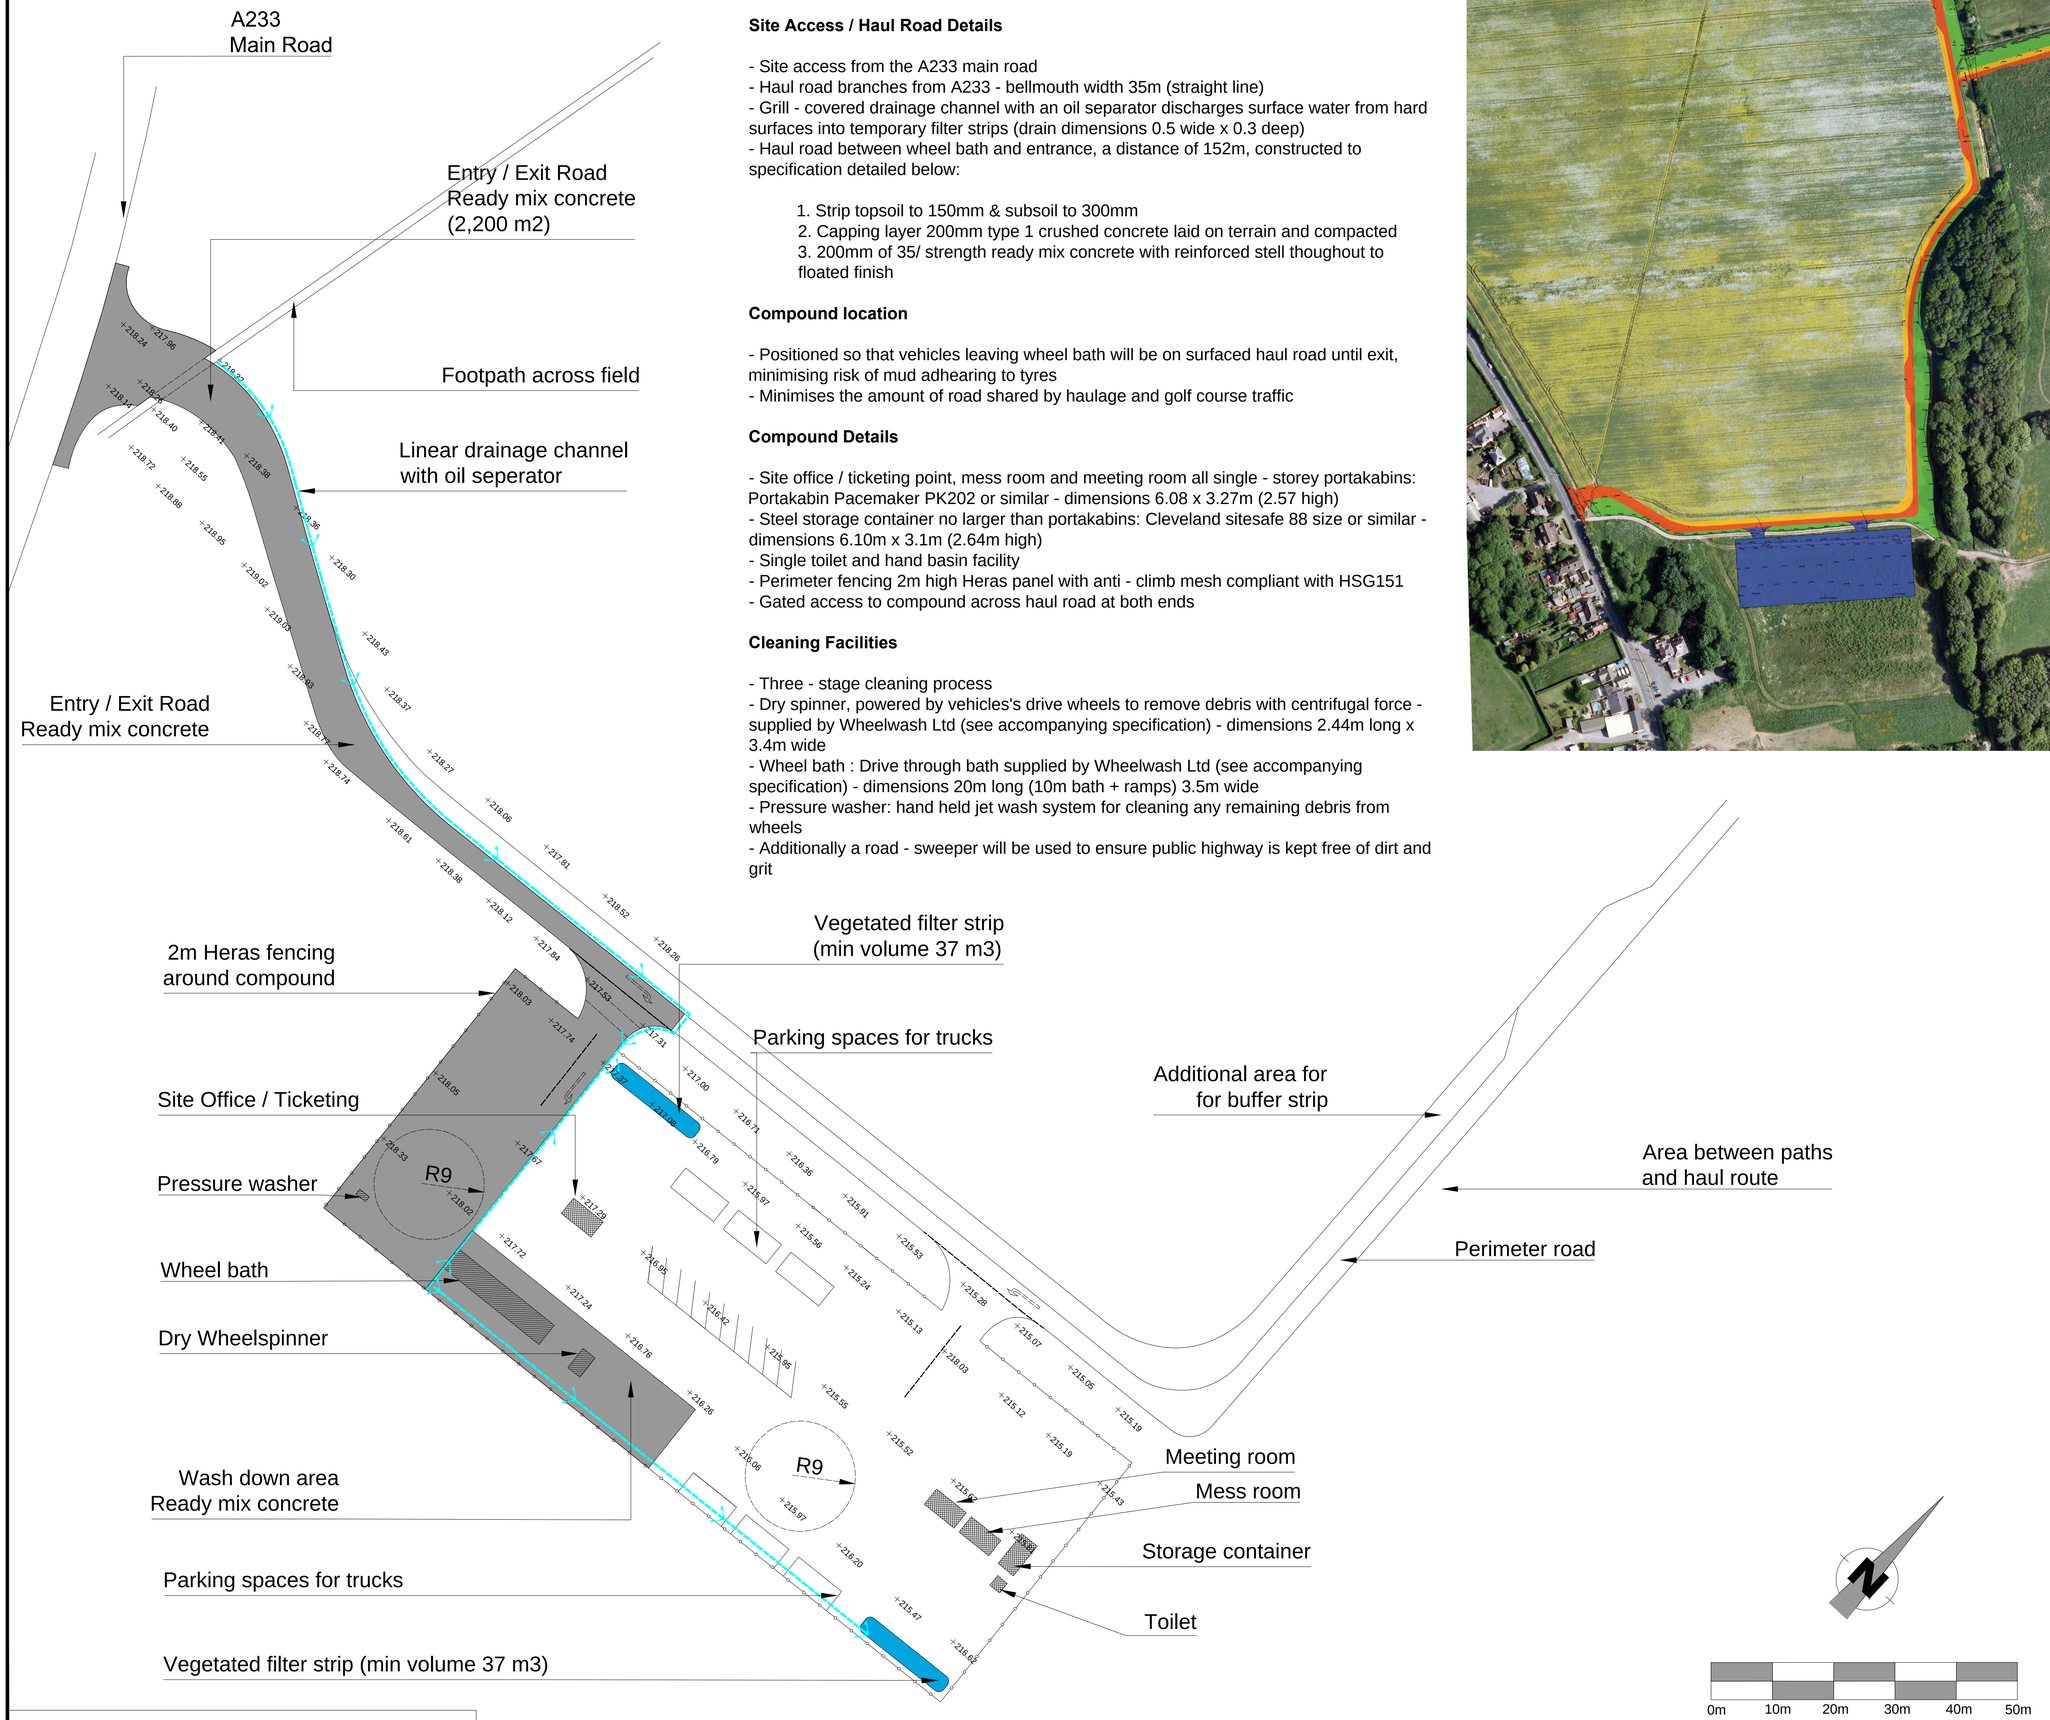

SCALE 1:500

GENERAL NOTES

client:
CHERRY LODGE GOLF CLUB
Westerham, Kent
f: 01959 572250
email: info@cherrylodgegc.co.uk

WOODLAND GOLF BUILD SPECIALISTS
shaping a future in golf
Sherborne, Dorset
f: 01895 431333
e.enquiries@woodland.uk.com

project:	drawing title:
Remodel	PROPOSED WORKS PLAN
date: 28.04.2011	
scale: 1:500	